661 HOWARD ST · SAN FRANCISCO

Power throughout the space

A floor-by-floor guide to where event power is available across all three levels, two blocks from Moscone Center. Every outlet is tagged with its panel and breaker, and every panel location is marked, so gear can be spread out and any trip found fast.

BASEMENT

11 event outlet locations

Back-of-house: kitchen, brewery, cold storage and storage rooms. Outlets here suit catering prep and staging.

Main panel room — Panels BLP & BK: Storage 001, front of the building at the Howard St end, on the street-side wall. Panels A & B: Storage room beside the basement kitchen (Storage 019/020), off the rear hallway.

View Basement map

MAIN LEVEL

20 event outlet locations

The main event floor: street entry and staging, the bar and the open assembly area. Event power runs along both long walls.

No panels on this level: Main-level circuits are fed from basement Panels A, B and BLP (Storage 001 and Storage 019/020). The sound rack is fed from 2nd-floor Panel 2B.

View Main Level map

TOP LEVEL

12 event outlet locations

Conference room, open office, break rooms and restrooms. Good for breakouts, sponsor rooms and speaker green rooms.

Panel 2A: Storage 206/207, by the restrooms in the middle of the floor. Panel 2B: Storage 219, off the open office near the front (Howard St end).

View Top Level map

MAP KEY

- Electrical panel
- Event power outlets
- AV / sound rack
- Dedicated equipment (not for event use)
- Lighting
- Other circuits (load not yet identified)

PLANNING YOUR EVENT POWER

- Blue outlets are general-purpose: laptops, displays, chargers, demo stations and small AV.
- Orange circuits feed kitchen, bar and refrigeration equipment and aren’t available for event loads.
- Spread equipment across different circuit IDs; outlets that share an ID share one breaker.
- Bringing high-draw gear (LED walls, stage lighting, catering equipment)? Send the list ahead so power can be planned.

661 HOWARD ST · EVENT POWER MAP

Basement / Kitchen Level


Back-of-house: kitchen, brewery, cold storage and storage rooms. Outlets here suit catering prep and staging.

11 event outlet locations on this floor

ELECTRICAL PANELS ON THIS FLOOR

Main panel room — Panels BLP & BK
Storage 001, front of the building at the Howard St end, on the street-side wall.

Panels A & B
Storage room beside the basement kitchen (Storage 019/020), off the rear hallway.

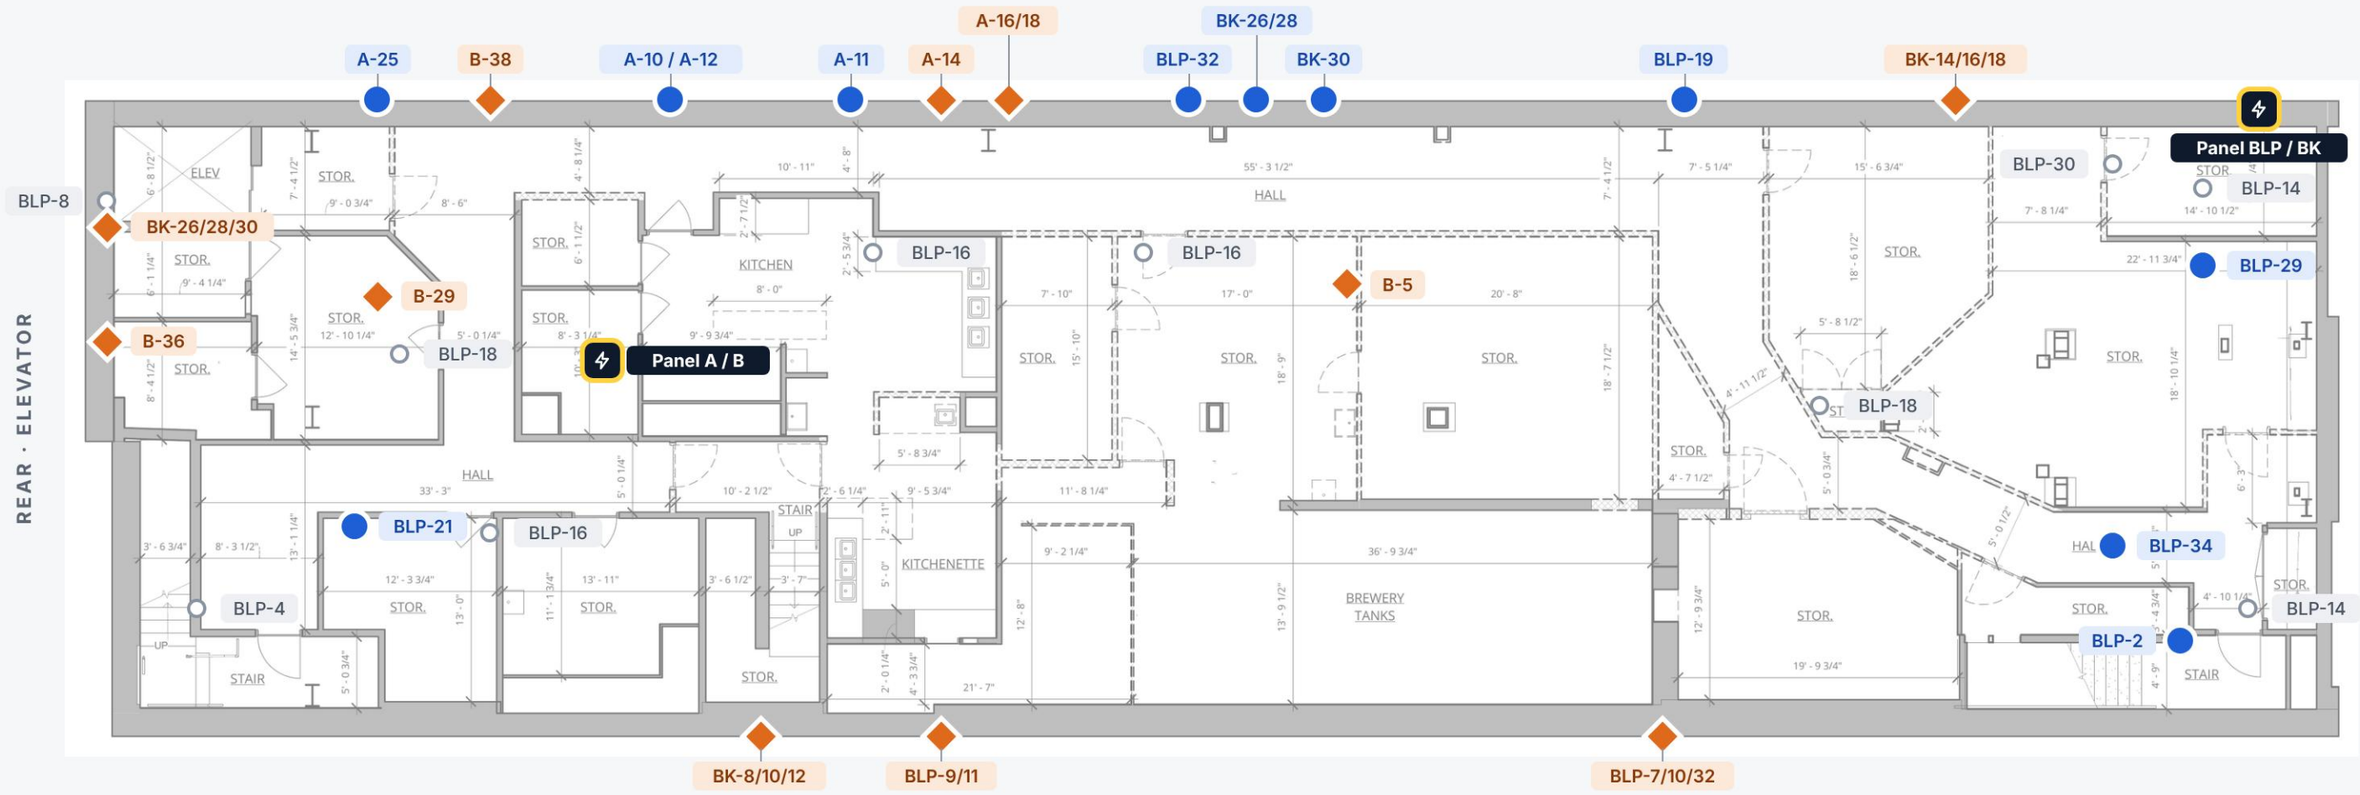

Electrical panel · Event power outlets · AV / sound rack · Dedicated equipment (not for event use) · Lighting · Other circuits (load not yet identified)

Circuit ID = panel + breaker (BLP-20 = Panel BLP, breaker 20)

EVENT POWER OUTLETS · 11

BLP-29	Storage 001 (panel room) — Panel-room outlet
BLP-2	Storage 005/006 — Storage 006 outlet
BLP-34	Storage 005/006 — Storage 006 outlet
BLP-19	Storage 024–026 — Storage 026 outlet
BK-30	Storage 021–023 — Hallway GFCI outlet
BK-26/28	Storage 021–023 — Hallway outlets
BLP-32	Storage 021–023 — Wall outlet
A-11	Kitchen — Prep-room outlet
A-10 / A-12	Kitchen — Prep-room counter outlets
A-25	Storage 018–020 — Washer-room GFCI outlet
BLP-21	Storage 010–012 — Storage 012 outlet

DEDICATED EQUIPMENT (NOT FOR EVENT USE) · 11

BK-14/16/18	Storage 001 (panel room) — Compressor
BLP-7/10/32	Storage 007/008 — Walk-in fridge
B-5	Storage 021–023 — Freezer (Storage 023)
A-16/18	Storage 021–023 — Ice machine
A-14	Kitchen — Dishwasher
BLP-9/11	Kitchenette 009 — Sump pump
BK-8/10/12	Storage 010–012 — Brewhouse control
B-38	Storage 018–020 — Walk-in / fridges
B-29	Storage 018–020 — Freezer (Storage 018)
BK-26/28/30	Elevator — Walk-in condenser
B-36	Storage 014–016 — Storage 015 heater

LIGHTING · 10

BLP-14	Storage 005/006 — Storage 006 lights
BLP-14	Storage 001 (panel room) — Light
BLP-30	Storage 001 (panel room) — Main-panel-room lights
BLP-18	Storage 024–026 — Basement hallway lights
BLP-16	Storage 021–023 — Prep-room lights
BLP-16	Kitchen — Prep-room lights
BLP-16	Storage 010–012 — Prep-room lights
BLP-18	Storage 018–020 — Basement hallway lights
BLP-4	Stair 013 — Downstairs lights
BLP-8	Elevator — Kitchen emergency lights

Floor plan: building architectural plans. Circuit mapping by Califo Electric Inc. · CSLB C-10 #1018196 · from field notes and panel schedules, Nov 2026

661 HOWARD ST · EVENT POWER MAP


Main Level

The main event floor: street entry and staging, the bar and the open assembly area. Event power runs along both long walls.

20 event outlet locations on this floor

ELECTRICAL PANELS ON THIS FLOOR

No panels on this level
Main-level circuits are fed from basement Panels A, B and BLP (Storage 001 and Storage 019/020). The sound rack is fed from 2nd-floor Panel 2B.

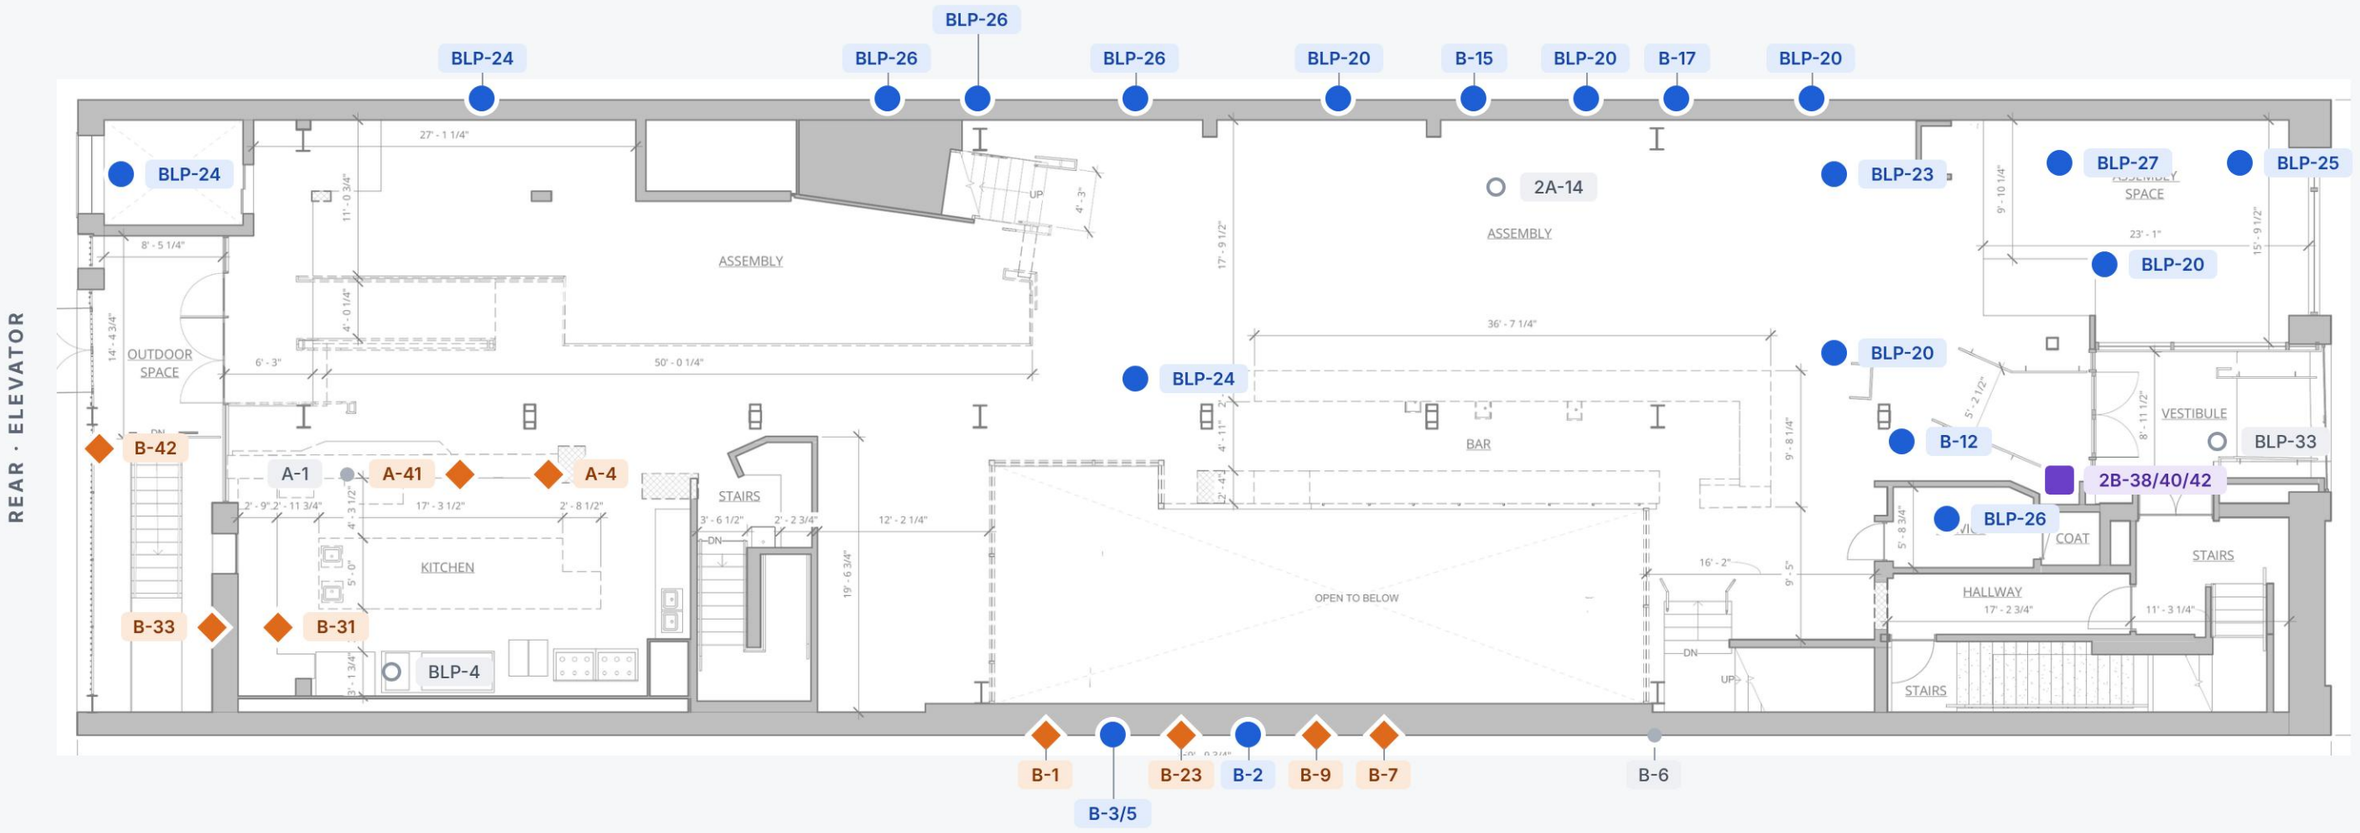

Electrical panel · Event power outlets · AV / sound rack · Dedicated equipment (not for event use) · Lighting · Other circuits (load not yet identified)

Circuit ID = panel + breaker (BLP-20 = Panel BLP, breaker 20)

EVENT POWER OUTLETS · 20

BLP-25	Entry / Staging 100 — Entry outlet
BLP-20	Entry / Staging 100 — Entry outlet
BLP-27	Entry / Staging 100 — Entry outlet
BLP-26	Storage 104 — Outlet
B-12	— Storage outlets
BLP-20	Open Area 111 — Entry outlet
BLP-23	Open Area 111 — Entry outlet
BLP-20	Open Area 111 — Entry outlets
B-17	Open Area 111 — Bar circuit outlet
BLP-20	Open Area 111 — Entry outlets
B-15	Open Area 111 — Bar circuit outlet
BLP-20	Open Area 111 — Entry outlets
B-2	Bar 105 — Bar outlets
BLP-26	Open Area 111 — Wall outlet
BLP-24	Open Area 111 — Beam outlet (center of floor)
B-3/5	Bar 105 — Bar outlets
BLP-26	Open Area 111 — Wall outlet
BLP-26	Open Area 111 — Wall outlet
BLP-24	Elevated Open Area 110 — Beam outlet
BLP-24	Elevator — Outlet

AV / SOUND RACK · 1

2B-38/40/42	Entry 101 — Sound rack (2nd-floor Panel 2B)

DEDICATED EQUIPMENT (NOT FOR EVENT USE) · 9

B-7	Bar 105 — Bar freezer
B-9	Bar 105 — Bar freezer
B-23	Bar 105 — Bar coffee machine
B-1	Bar 105 — Bar coffee roaster
A-4	Kitchen — Kitchen
A-41	Kitchen — Kitchen
B-31	Kitchen — Kitchen
B-33	Kitchen — Kitchen
B-42	Rear — Kitchen / heaters

LIGHTING · 3

BLP-33	Entry 101 — Stair lights
2A-14	Open Area 111 — Bar light
BLP-4	Kitchen — Lights

OTHER CIRCUITS (LOAD NOT YET IDENTIFIED) · 2

B-6	Storage 104 — Wall circuit
A-1	Kitchen — Kitchen circuit

Floor plan: building architectural plans. Circuit mapping by Califo Electric Inc. · CSLB C-10 #1018196 · from field notes and panel schedules, Nov 2026

661 HOWARD ST · EVENT POWER MAP

Top Level

Conference room, open office, break rooms and restrooms. Good for breakouts, sponsor rooms and speaker green rooms.

12 event outlet locations on this floor

ELECTRICAL PANELS ON THIS FLOOR

Panel 2A
Storage 206/207, by the restrooms in the middle of the floor.

Panel 2B
Storage 219, off the open office near the front (Howard St end).



Electrical panel · Event power outlets · AV / sound rack · Dedicated equipment (not for event use) · Lighting · Other circuits (load not yet identified)

Circuit ID = panel + breaker (BLP-20 = Panel BLP, breaker 20)

EVENT POWER OUTLETS · 12

A-23/25	Kitchenette 201 / Mech. Room — Bar outlets
2B-17	Open Office — Conference outlets
2B-17	Open Office — Conference outlets
A-7	Break Room 203 — Data-room outlet
2B-31	Open Office — Open-office outlet
2B-31	Open Office — Open-office outlet
2A-29	Break Room / Kitchenette — Wall outlet
2A-33	Break Room / Kitchenette — Wall outlet
2A-29	Break Room / Kitchenette — Wall outlet
2A-33	Break Room / Kitchenette — Wall outlet
2A-31	Open Office — Wall outlet
2A-41	Rear — Wall outlet

DEDICATED EQUIPMENT (NOT FOR EVENT USE) · 1

A-17	Open Office — Kitchen fridge

LIGHTING · 18

A-12	Kitchenette 201 / Mech. Room — Bar light
A-10	Conference 200 — Conference light
A-14	Kitchenette 201 / Mech. Room — Bar light
A-8	Conference 200 — Conference light
A-16	Kitchenette 201 / Mech. Room — Entry bar light
A-22	Open Office — Living lights
2B-9	Open Office — Open-office lights
A-26	Open Office — Storage 218 lights
2A-28	Storage 204–207 — Office lights
2B-32	Open Office — Open-office lights
A-15	Storage 204–207 — Restroom lights
2B-32	Open Office — Open-office lights
2A-15	Restrooms 208–211 — Restroom lights
2A-15	Restrooms 208–211 — Restroom lights
A-15	Restrooms 208–211 — Restroom lights
2A-15	Open Office — Restroom lights
2B-11	Break Room / Kitchenette — Open-office lights
2A-15	Open Office — Restroom lights

OTHER CIRCUITS (LOAD NOT YET IDENTIFIED) · 6

A-9	Break Room 203 — Camera power
2B-36	Open Office — Wall circuit
2B-13	Open Office — Wall circuit
2B-27	Open Office — Spare / unidentified
2B-21	Break Room / Kitchenette — Spare / unidentified
2B-21	Open Office — Spare / unidentified

Floor plan: building architectural plans. Circuit mapping by Califo Electric Inc. · CSLB C-10 #1018196 · from field notes and panel schedules, Nov 2026